Architectural Excellence

Sign Programs for Financial Institutions
Design, Fabrication, Installation, Management and Maintenance

Josh Bunting

412.423.0239
josh@buntinggraphics.com

BUNTING

Bunting Graphics, Inc.
20 River Road
Verona, PA 15147
Tel: 412.820.2200
Fax: 412.820.4404
www.buntinggraphics.com

Active Financial Industry Clients

Citizens Bank
1 Citizens Drive
Riverside, Rhode Island 02915

Fifth Third Bank
Fifth Third Center
38 Fountain Square Plaza
Cincinnati, Ohio 45263

First National Bank
1 F.N.B. Boulevard
Hermitage, PA 16148

Fiserv
255 Fiserv Drive
Brookfield, Wisconsin 53045

PNC Bank (PNC Strategic Sourcing)
U. S. Steel Tower
600 Grant Street
Pittsburgh, PA 15219

First Niagara Financial Group
6950 South Transit Road
Lockport, NY 14095

Wells Fargo & Company
420 Montgomery Street
San Francisco, CA 94104

Financial Clients also include:
Bank of America
Federal Home Loan Bank of Pittsburgh
Federal Reserve Bank of Atlanta
Fleet Bank
Freddie Mac
Huntington Bank
Mellon Bank
National City Bank
Parkvale Savings Bank
Sky Bank
Wachovia Bank

Bunting Graphics, Inc.

Company Background

Bunting Graphics manages the construction process, providing professional project management services and documentation.

Bunting's combined assets of experienced project management and 215,000 SF of capacity supports project schedules for all brand elements in a given program.

Brand elements of signage, graphics, and metal fabrications can be purchased and managed from a single source.

Capacity

- Over 175 Employees
- Bunting owns two manufacturing plants:

  Pittsburgh, PA - 125,000 square feet
  Pageland, SC - 90,000 square feet

©2005-2011 ***Bunting Graphics, Inc.*** *Part of the Bunting Group of Companies 20 River Road Verona, PA 15147 Tel 412.820.2200* ***www.buntinggraphics.com***

Sign Conversion Experience

PNC Bank

Bunting surveyed, fabricated and installed new signage in the Mid-West region for PNC Financial Services after the merger with National City Corp.

Services included permitting, re-engineering, fabrication and installation for 115 locations. The project details, activities and variances were uploaded into the client's database daily.

Subsequent PNC work entailed the PNC/RBC conversion in the Carolinas with a similar scope of work including permitting, fabrication and installation.

©2005-2011 **Bunting Graphics, Inc.** *Part of the Bunting Group of Companies 20 River Road Verona, PA 15147 Tel 412.820.2200* ***www.buntinggraphics.com***

Sign Conversion Experience

Brand Identity and Canopies
Wachovia Financial

Wachovia Bank made a conscious decision to incorporate green initiatives into their brand. It was important to the bank to visibly demonstrate their sustainability program through architecture, signage and their achievement of LEED credits.

Bunting Graphics assisted in this effort by designing and fabricating architectural sunscreens for 34 branch locations all over the country.

Sign Conversion Experience

Comprehensive Rebranding Program
Fiserv Inc., Brookfield, WI

Fiserv rebranded to consolidate a diverse family of brands that were recently acquired. The Fiserv brand was rolled out to nearly 200 locations worldwide with a tight timetable.

Bunting provided shop drawing approvals, permitting, fabrication, installation and project completion services.

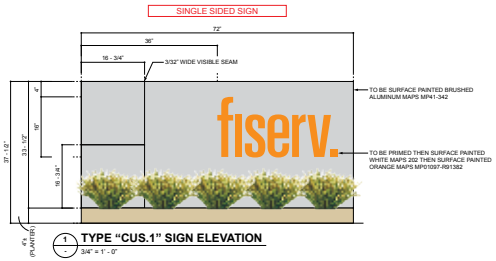

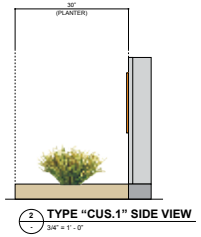

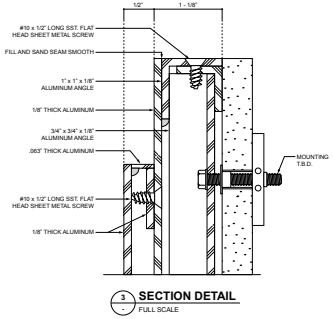

©2005-2011 **Bunting Graphics, Inc.** *Part of the Bunting Group of Companies 20 River Road Verona, PA 15147 Tel 412.820.2200* ***www.buntinggraphics.com***

Pylons

©2005-2011 **Bunting Graphics, Inc.** *Part of the Bunting Group of Companies 20 River Road Verona, PA 15147 Tel 412.820.2200* ***www.buntinggraphics.com***

Monuments

©2005-2011 **Bunting Graphics, Inc.** *Part of the Bunting Group of Companies 20 River Road Verona, PA 15147 Tel 412.820.2200* ***www.buntinggraphics.com***

Channel Letters

High-Rise Channel Letters

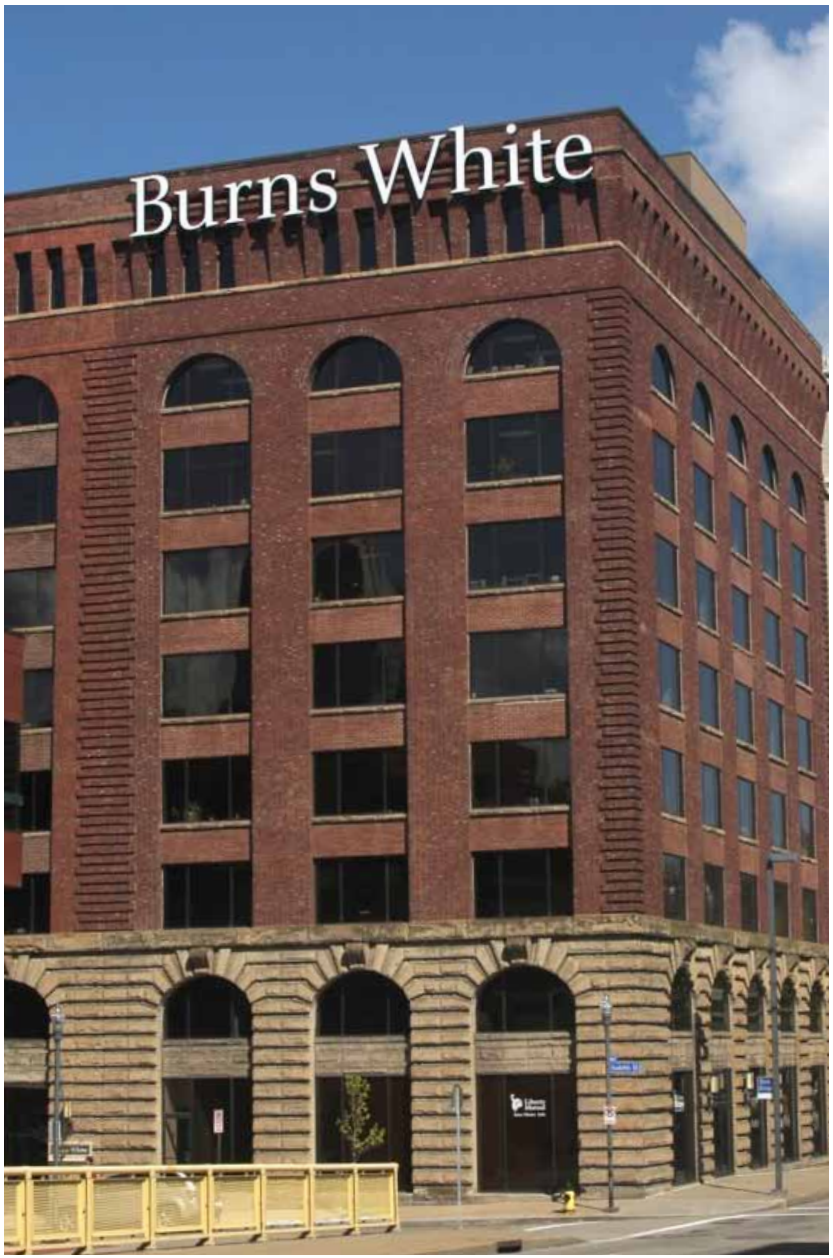

©2005-2011 **Bunting Graphics, Inc.** *Part of the Bunting Group of Companies 20 River Road Verona, PA 15147 Tel 412.820.2200* ***www.buntinggraphics.com***

Cabinet Signs

©2005-2011 **Bunting Graphics, Inc.** *Part of the Bunting Group of Companies 20 River Road Verona, PA 15147 Tel 412.820.2200* ***www.buntinggraphics.com***

ADA & Interior Signs

©2005-2011 **Bunting Graphics, Inc.** *Part of the Bunting Group of Companies 20 River Road Verona, PA 15147 Tel 412.820.2200* ***www.buntinggraphics.com***

Regulatory and Ancillary Signs

©2005-2011 **Bunting Graphics, Inc.** *Part of the Bunting Group of Companies 20 River Road Verona, PA 15147 Tel 412.820.2200* ***www.buntinggraphics.com***

ATM Toppers & Surrounds

Bunting is a full solution provider of ATM branding.

ATM toppers are engineered and fabricated to fit the standard ATM models from Diebold and NCR. Illuminated or non-illuminated options are available.

Bunting also fabricates custom surrounds, enclosures, kiosks, and islands.

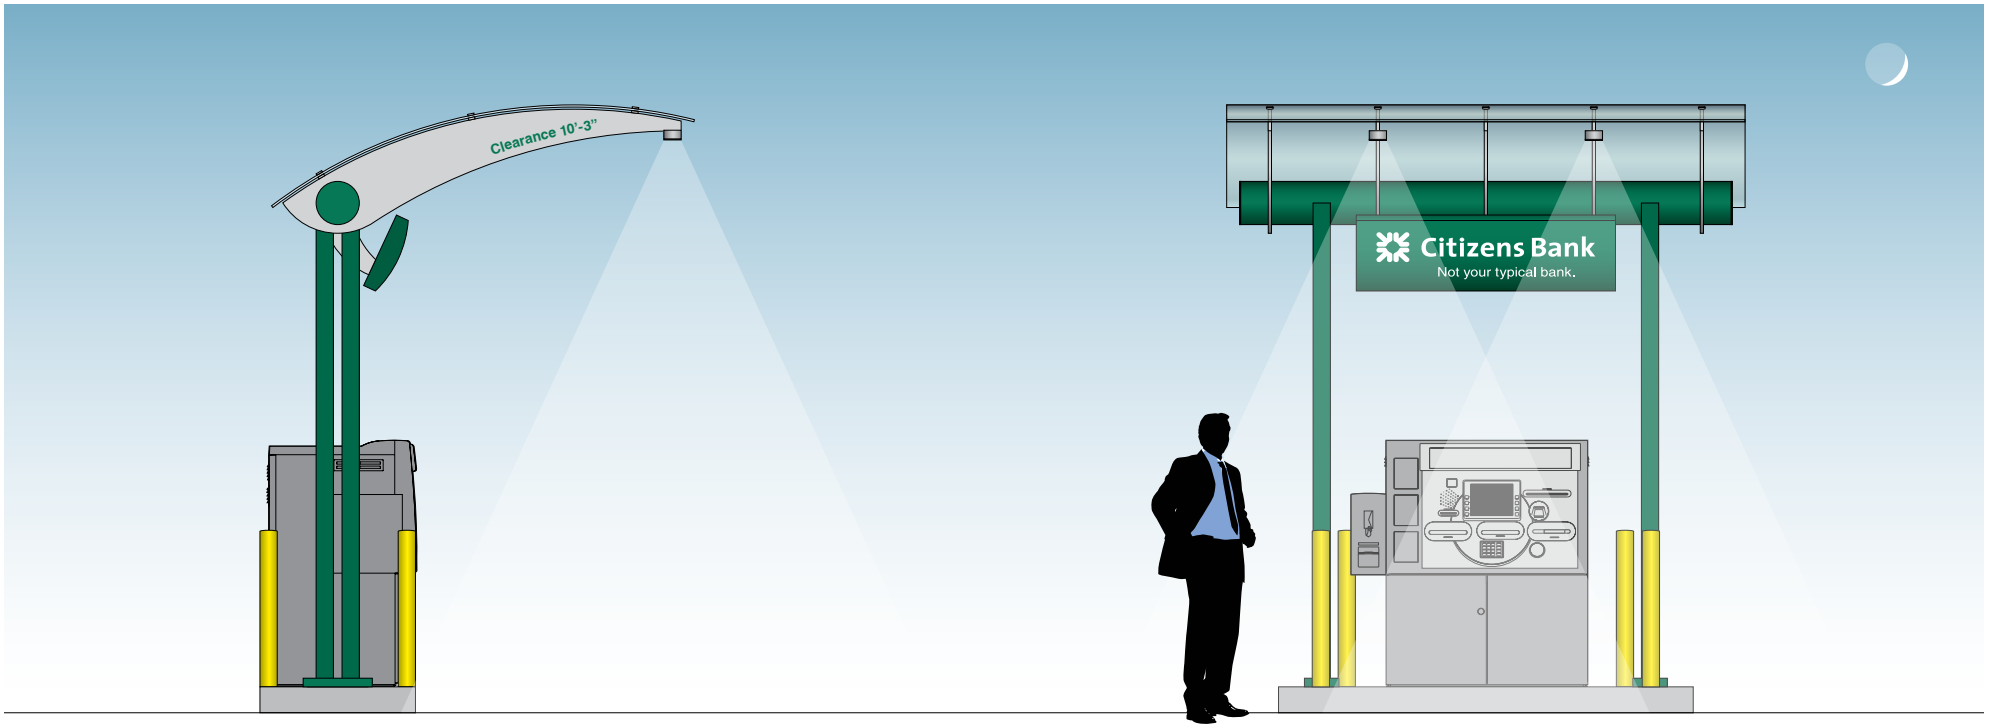

©2005-2011 **Bunting Graphics, Inc.** *Part of the Bunting Group of Companies 20 River Road Verona, PA 15147 Tel 412.820.2200* ***www.buntinggraphics.com***

ATM Toppers & Surrounds

©2005-2011 **Bunting Graphics, Inc.** *Part of the Bunting Group of Companies 20 River Road Verona, PA 15147 Tel 412.820.2200* ***www.buntinggraphics.com***

ATM Toppers & Surrounds

COLOR SPECIFICATIONS: * APPLY OVER OPAQUE WHITE SUBSTRATE
** APPLY OVER 274908-274909 WHITE EPOXY PRIMER

			3M VINYL		MAP PAINT
SAPPHIRE BLUE	Translucent	-	3632-8607	-	MP55619
	Opaque	-	180C-37	-	MP55619
SKY BLUE	Translucent	-	3632-8043	-	MP55609
	Opaque	-	3632-8043*	-	MP55609
VIVID GREEN	Translucent	-	3632-156	-	MP55605
	Opaque	-	3632-156*	-	MP55605**
SILVER GREY	Translucent	-	3630-121	-	MP55607
	Opaque	-	180C-120	-	MP55607
WHITE	Translucent	-	3632-20	-	MP18336
	Opaque	-	108C-10	-	MP18336

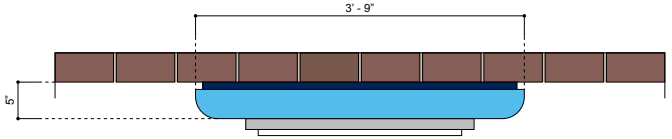

3 / - **PLAN VIEW**
3/4" = 1' - 0"

1 / - **MODEL "760" ATM ELEVATION**
3/4" = 1' - 0"

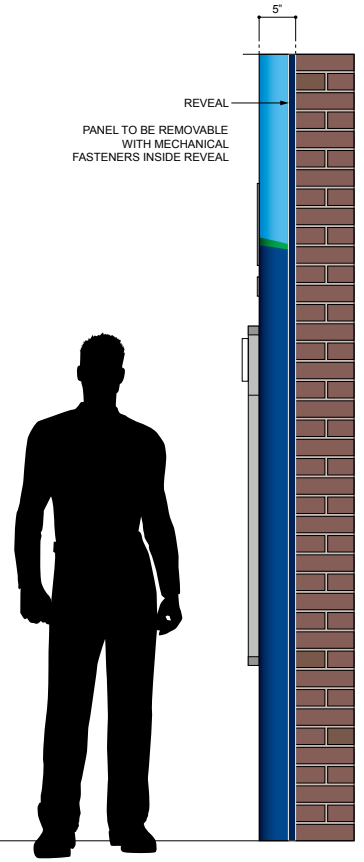

2 / - **SIDE VIEW**
3/4" = 1' - 0"

Bunting Graphics, Inc.
20 River Road
Verona, PA 15147-1159
Tel. 412-820-2200
FAX 412-820-4404
e-mail: mail@buntinggraphics.com

Project: Fifth Third Bank ATM
Drawn by: Stephen Jesz
Date: 2.23.11
Revision:
Drawing File: 2012\2012 Leads\A003603 - Fifth Third Bank ATM\Leads Briefcase\Signage Package\ Drawings & Specs\Diebold Opteva 760_Option 1.ai

These documents are for design intent and shall be used only as a guide to produce the finished sizes, appearance and functions shown. Nothing contained in these documents shall be construed as a design for any engineered element. The fabricator/contractor shall be responsible for all structural, electrical, mechanical and foundation engineering. These documents were not produced under an architectural services agreement. These drawings are part of an original unpublished design by Bunting Graphics, Inc. The detailing and information contained on theses pages shall not be reproduced, copied or utilized except for the specific for which they were created, without previous written authorized from Bunting Graphics, Inc.

FIFTH THIRD BANK ATM MODEL
Diebold Opteva 760

Architectural Excellence

Bunting Graphics is an architectural fabricator with a reputation for high quality fabrication. Our hand-crafted attention to quality and detail results in a level of precision noteworthy for our industry.

Bunting's craftsmen operate out of 2 facilities boasting a total floor space capacity of 215,000 Sq.Ft. This square footage is on par with large commercial sign fabricators and is a necessary component for high volume throughput.

The difference maker for our clients is the finished product. The ability to throughput the highest grade of quality in large quantities is what helps to set us apart from our competition.

©2005-2011 **Bunting Graphics, Inc.** *Part of the Bunting Group of Companies* *20 River Road* *Verona, PA 15147* *Tel 412.820.2200* ***www.buntinggraphics.com***

Installation

Bunting recognizes that the installation phase is critical to the success of a new sign program and we staff accordingly. All field supervisors are Bunting personnel.

Any subcontractors we employ are thoroughly vetted with regard to quality and further trained in our process and the particular concerns of our client's image, brand and preferences.

Maintenance

Maintenance is the ongoing cost of maintaining and managing a sign program. Bunting offers ProjectSphere to our clients in support of their maintenance initiatives.

ProjectSphere is an online program offering clients access to sign types per location, asset registry by site, shop drawings and order tracking.

Sign types requiring repair or maintenance can be verified online eliminating the need for a service call. Additional ProjectSphere features include:

- Customized log-in per user
- View/print brand books by location
- Client input fields for customization
- Reduced cost by eliminating site visits for verification of sign type requiring repair
- View shop drawings by sign type

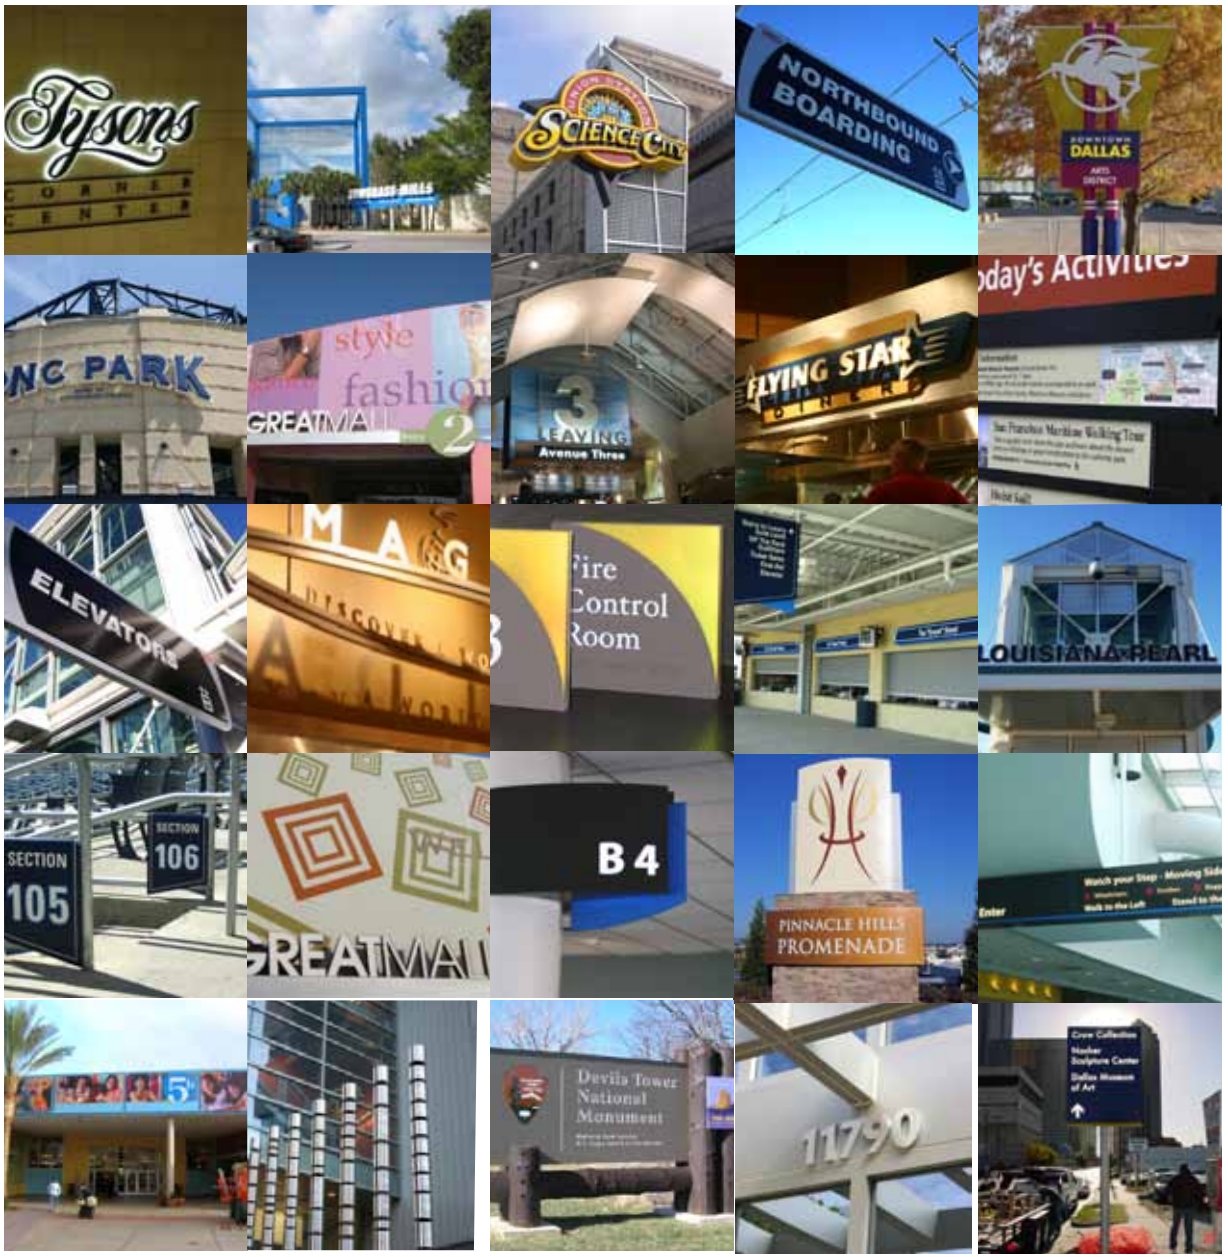

Bunting Graphics, Inc.
20 River Road
Verona, PA 15147
Tel: 412.820.2200
Fax: 412.820.4404
www.buntinggraphics.com